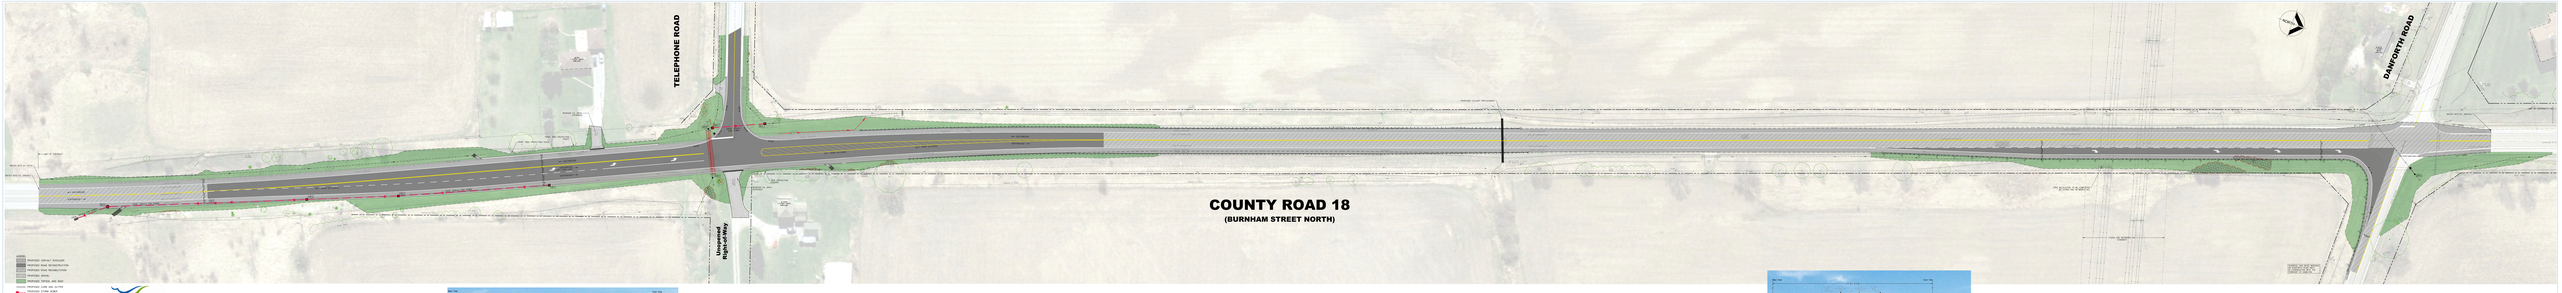

TYPICAL SECTION STA. 10+00 TO 11+75
CONSTRUCTION SCALE 1:100 (UNLESS OTHERWISE NOTED)

TYPICAL SECTION STA. 11+75 TO 14+00
CONSTRUCTION SCALE 1:100 (UNLESS OTHERWISE NOTED)

COUNTY ROAD 18 (BURNHAM STREET NORTH)

INTERSECTION IMPROVEMENTS AT TELEPHONE ROAD AND DANFORTH ROAD WEST